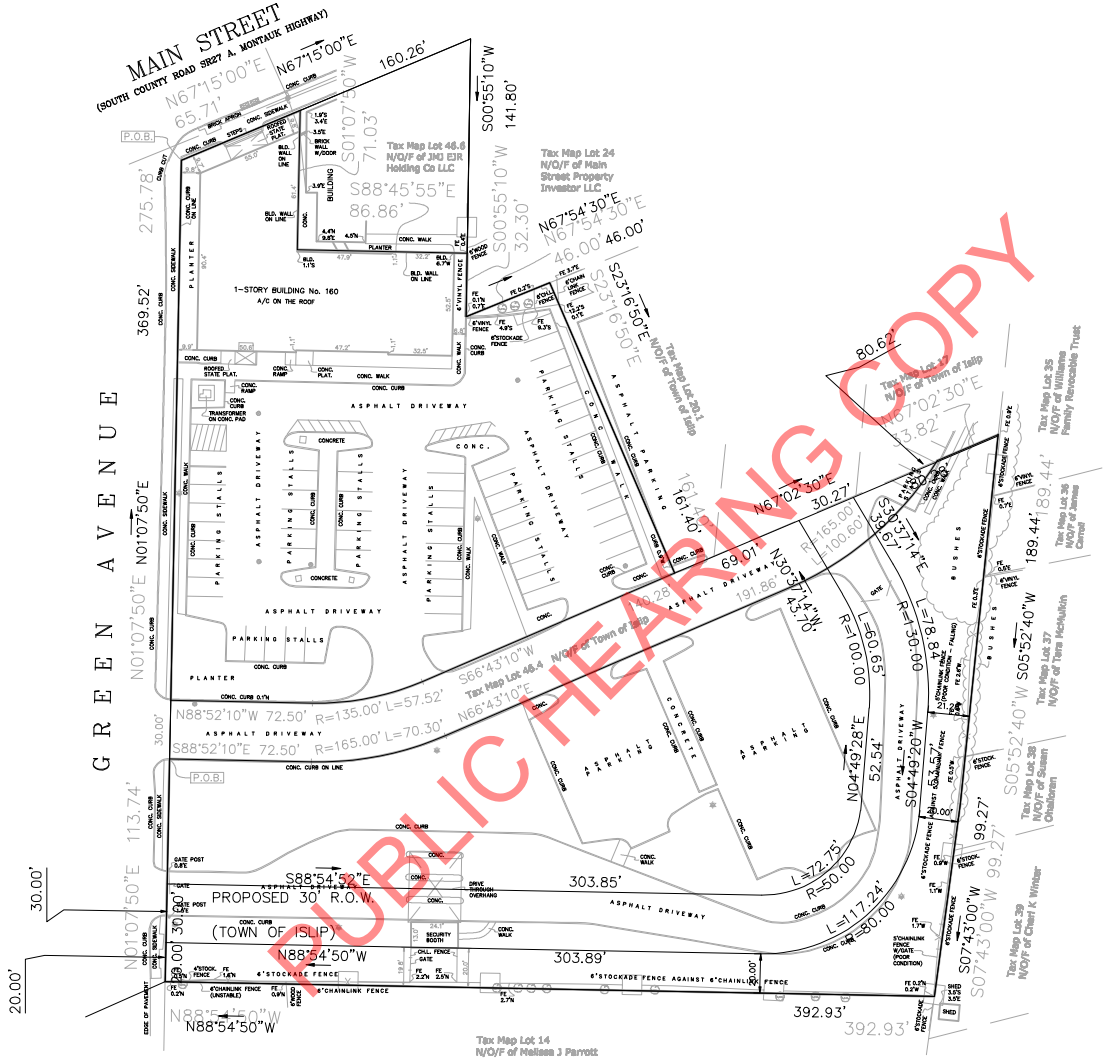

PUBLIC HEARING COPY

Disclaimer:
The posted plan is subject to change.
Please note that this site plan may be modified during the Town Planning Board and/or Town Board review process.
Please contact the assigned planning department staff member if you have questions regarding the date and status of any posted graphics.

SUFFOLK COUNTY TAX MAP: DISTRICT 0500 ,SECTION 592 , BLOCK 5 , LOTS 46.2, 46.4, 46.5, 46.6, 20.2

DATE	DESCRIPTION
	REVISIONS

"Unauthorized alteration or addition to a survey map, plan or report bearing the seal of a licensed land surveyor is a violation of Section 7209 subdivision 2, of the New York State Education Law."

"Hidden from the original of this survey map will vary with the original survey upon which it is based and in no instance shall any land be staked based on information shown on this map."

"Certification indicated herein signifies that the survey has been performed in accordance with the existing Code of Practice for Land Surveys adopted by the New York State Association of Professional Land Surveyors."

"Certification shall run only to the person for whom the survey is prepared, and only for the purpose indicated at the time of the survey. Certifications are not transferable."

"Only copies from the original of this survey marked with an original seal or original signature shall be considered valid true copies."

RUSSELL H. LEWIS Co.
LAND SURVEYOR
57 CONKLIN AVENUE, WHEATLEY HEIGHTS, NY 11798
TEL. No. (516) 474-3665

RUSSELL H. LEWIS, N.Y. L.S. #050265

PRELIMINARY PLAN
FOR
160 MAIN STREET

SITUATED IN
SAYVILLE, SUFFOLK COUNTY, NEW YORK

PROJECT NO.	NM 772
DATE	OCT. 4, 2024
SCALE	1"=30'
DRAWING NO.	FOLDER-29
SHEET	1 or 1

P:\LandProjects\New York\NM772\dwg\sissc001\00029-As-Built Survey.dwg 10/4/2024 10:28:30 AM EDT